Permit #F00151198

FilmL.A., Inc.
6255 W Sunset Blvd, 12th Floor
Hollywood, CA 90028
t: (213)977-8600 - f: (213)977-8601
www.filmla.com

Summary Information

Permit No: F00151198 **Type of Permit:** FILMING **Release Date:** 04/26/2019

Production Company PICTURE LORE LLC

Insured Company Name PICTURE LORE LLC
Contact Phone No. 1 213-949-4592
Contact Phone No. 2
Fax
Address 3501 LONGRIDGE AVE.
SHERMAN OAKS, California 91423

Production Title FRANK JAMES

Type of Production TV Webisode/Mobisode/Podcast

Producer Jon Massey

Director Jon Massey

1st AD Mark Trapenberg

Production Manager Che Landon

FilmL.A. Coordinator Melissa Levine

Location Manager Jon Massey
Primary Phone Mobile - 213-949-4592
Secondary Phone

Location Assistant Jon Massey
Primary Phone Mobile - 213-949-4592
Secondary Phone

Fees

Notification Charge	$170.00
FILMLA NON-REFUNDABLE FILM APPLICATION FEE	$685.00
LA CITY LANE AND STREET CLOSURE FEE	$312.00
LA CITY FIRE DEPARTMENT SPOT CHECK SURCHARGE	$85.00

Total Permit Fee $1,252.00

Number of Locations 1

NOT A PERMIT

FilmL.A., Inc.
6255 W Sunset Blvd, 12th Floor
Hollywood, CA 90028
t: (213)977-8600 - f: (213)977-8601
www.filmla.com

Summary Information — Location

Permit Number	F00151198	**Location Manager**	Jon Massey
Production Company	PICTURE LORE LLC	Primary Phone	Mobile - 213-949-4592
Insured Company	PICTURE LORE LLC	Secondary Phone	
Production Title	FRANK JAMES		

Location Address 14823 Califa St, Los Angeles, CA, 91411

Location Type Business

Film Dates 4/28/2019 - 4/28/2019 12:00 - 22:00 1 day

Open or Closed to the Public Closed

Generic Conditions

*Certain service and personnel fees required by jurisdictional agencies are not collected by FilmL.A. Any such fees must be paid directly to the appropriate agency, and a separate invoice will be provided to the permittee.
*LA CITY AND/OR LA COUNTY FIRE CHECKLIST ATTACHED TO FINAL PERMIT. THE PERMITTEE IS RESPONSIBLE FOR COMPLETING CHECKLIST PRIOR TO FILMING ACTIVITY AT THIS LOCATION. NON COMPLIANCE MAY RESULT IN ASSIGNMENT OF A FIRE OFFICER.
All closures impacting sidewalks must be implemented per WATCH manual, CA MUTCD TA-28 & TA-29
All vehicles must be parked on private property
Community Survey Obtained
Must Maintain 5' Clearance on Sidewalks/Walkways
Must maintain local/emergency access
No cast or crew parking on area streets
No interference with merchant activity.
Notify LAPD Van Nuys Division (818) 374-9500 and comm. (213) 978-6552 1/2 hour prior to any gunfire, brandishing weapons, special effects or simulated emergency or criminal activity.
Number of uniformed officers listed on the permit is a minimum requirement. Permittee remains responsible for deploying a sufficient number of uniformed officers to provide traffic and crowd control to ensure the safety of the film crew and the public.
Traffic control must be done in accordance w/MUTCD
Traffic Officers Required
Uniformed officers shall have a copy of the film permit in their possession and are required to confirm that all traffic control signage devices are in place.

Please see attached document Califa St (Alley closure) behind 14823 Califa St - Picture Lore LLC (Rev 1).pdf

Equipment on Location

Type	Quantity
Cast/Crew vehicles	12

Personnel on Location

Type	Quantity
Cast	8
Crew	8

NOT A PERMIT

FilmL.A., Inc.
6255 W Sunset Blvd, 12th Floor
Hollywood, CA 90028
t: (213)977-8600 - f: (213)977-8601
www.filmla.com

Summary Information — Location

Permit Number F00151198
Production Company PICTURE LORE LLC
Insured Company PICTURE LORE LLC
Production Title FRANK JAMES

Location Manager Jon Massey
Primary Phone Mobile - 213-949-4592
Secondary Phone

Off-Duty/Retired LAPD Officer(s)	1
Spot Check	1

Filming Activities Camera on sticks; Exterior Dialogue; Handheld equipment; Talent in police uniforms;

Jurisdiction **Political:** Los Angeles City - Council District 04 **Police:** Los Angeles Police Department **Fire:** Los Angeles City

Thomas Guide **Page:** 559 **Grid:** H1

Approvals

FILML.A. CLOSURES	Michael Gonzalez
LOS ANGELES CITY DEPARTMENT OF PUBLIC WORKS	Cairo Hunter
LOS ANGELES CITY POLICE DEPARTMENT	Irene Martinez

Parking

Base Camp
Location Type : Filming Location

Crew Parking
Location Type : Other Location
14823 Califa St, Los Angeles, CA, 91411

Parking Notes
Parking in lot at 14823 Califa Street

Lane / Full Closure CLOSURE OF ALLEY NORTH OF CALIFA ST, STARTING 130' EAST OF KESTER AVE - 400' EAST

Approximate Footage 0 - 300

Date(s) 4/28/2019 to 4/28/2019 **Time(s)** 12:00 to 22:00

NOT A PERMIT

Permit #EQ0151198

R3-1 R3-2 R11-4 R11-2 SC3 M4-10(L) M4-10(R) W20-2 W20-3

TRAFFIC SIGNAL

TRAFFIC CONE

TYPE I W/ SIGN

HIGH LEVEL WARNING DEVICE

ALL TRAFFIC CONTROL WILL BE INSTALLED TO MEET OR EXCEED THE LATEST CA-MUTCD MINIMUM REQUIREMENTS

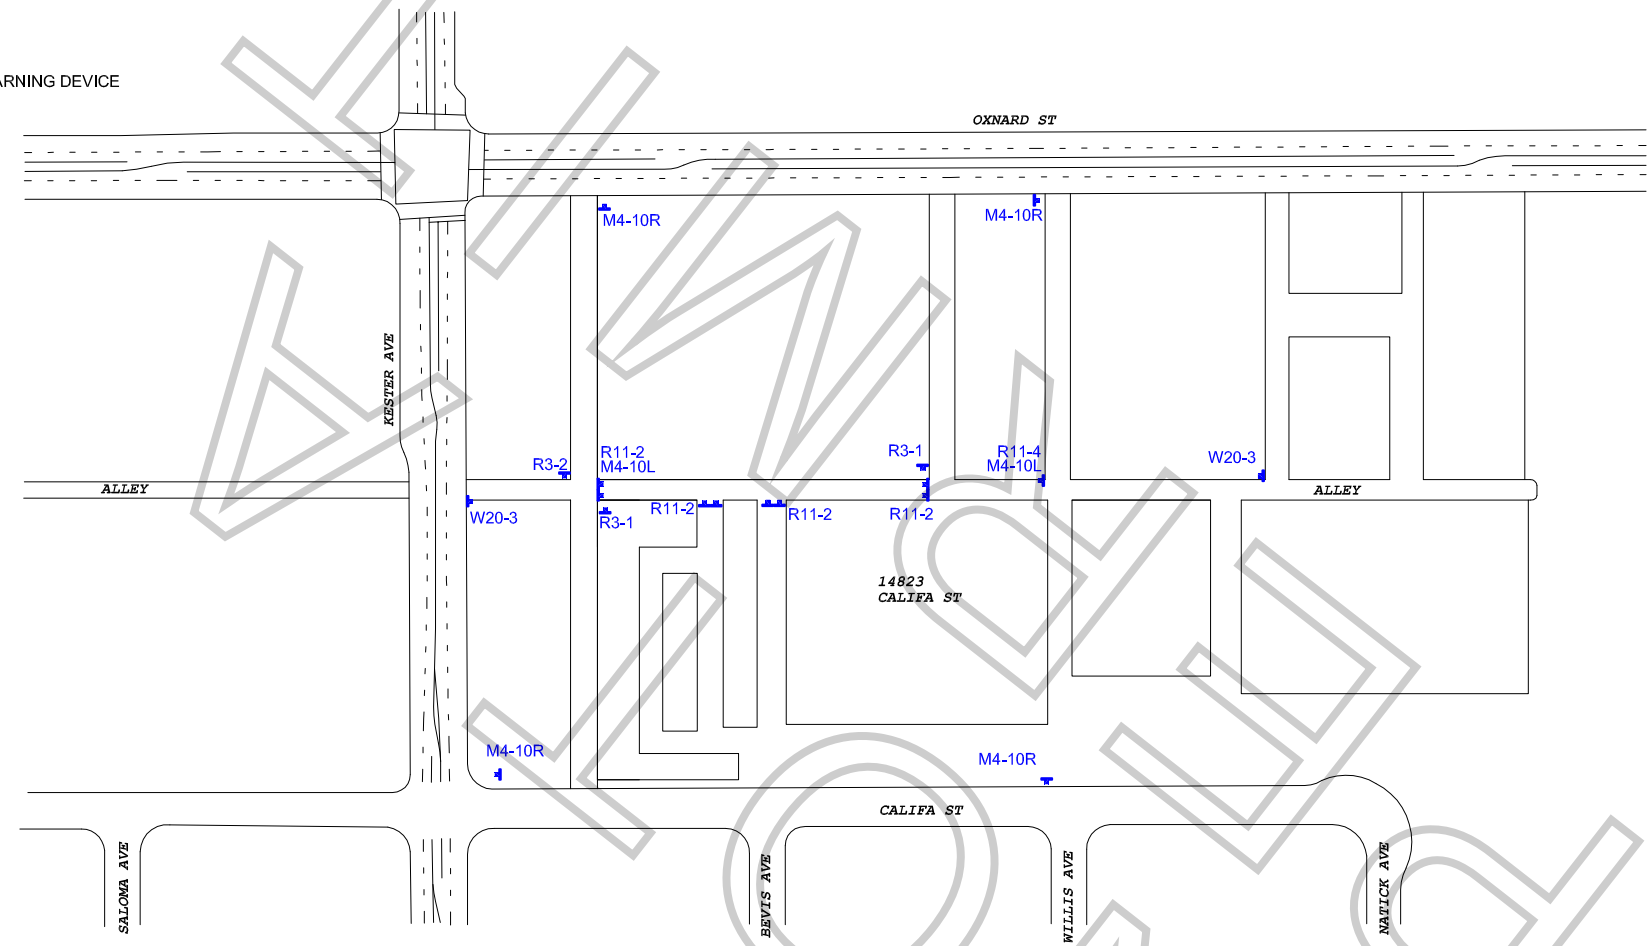

WORK ZONE TRAFFIC CONTROL PLAN
GENERAL NOTES

1. DATE/TIME: 4-28-19 FROM 12:00 HOURS TO 22:00 HOURS.

2. ALL SIGNING, STRIPING, AND TRAFFIC CONTROL DEVICES SHALL CONFORM TO THE (CURRENT) STATE OF CALIFORNIA DEPARTMENT OF TRANSPORTATION (CALTRANS) STANDARD PLANS AND STANDARD SPECIFICATIONS, CALIFORNIA MUTCD, AND ANY ADDENDUMS THERETO, AND AS SHOWN ON THESE PLANS, SYMBOLS AND ABBREVIATIONS USED ARE SHOWN ON CALTRANS STANDARD PLANS.
3. THERE WILL BE NO INTERFERENCE WITH TRAFFIC SIGNALS OR CROSSWALKS.
4. CONES WILL BE 28" MINIMUM HEIGHT AND HAVE REFLECTORIZED SLEEVES FOR NIGHT WORK.
5. POLICE WILL DIRECT TRAFFIC IF NECESSARY.

TCP FOR: PICTURE LORE LLC

LOCATION: ALLEY CLOSURE - CALIFA ST
BEHIND 14823 CALIFA ST
VAN NUYS, CALIFORNIA

CONTACT: JON MASSEY
PH# 213-949-4592

JCL TRAFFIC SERVICES
(213) 622-9775
C31-CA Lic # 805357

DATE REVISIONS

DRAFTER: MARIO MENJIVAR
SCALE: N.T.S.
FILM LA: ML

APPROVED